FilmL.A., Inc.
6255 W Sunset Blvd, 12th Floor
Hollywood, CA 90028
t: (213)977-8600 - f: (213)977-8601
www.filmla.com

Summary Information

Permit No: F00159460-B **Type of Permit:** FILMING **Release Date:** 12/19/2019

Production Company	WARNER BROS TELEVISION - YOUNG SHELDON
Insured Company Name	SUBSIDIARY OF AT&T WARNER BROS. TELEVISION, A DIVISION OF WB STUDIO ENTERPRISES INC
Contact Phone No. 1	818-954-4342
Contact Phone No. 2	818-954-7870
Fax	
Address	4000 WARNER BLVD, BLDG 137 RM 2077A BURBANK, California 91522
Production Title	YOUNG SHELDON
Type of Production	TV Drama

Producer	Tim Marx
Director	Director Varies
1st AD	Ruby Stillwater Michael Judd
Production Manager	Stephen Lim
FilmL.A. Coordinator	Melissa Levine
Location Manager	Kei Rowan-Young
Primary Phone	Mobile - 310-923-5102
Secondary Phone	
Location Assistant	Zak Kahn
Primary Phone	Mobile - 310-503-2481
Secondary Phone	

Fees

Posting 300	$69.00
Posting 600	$276.00
Posting 1500	$690.00
Notification Charge	$173.00
LA CITY LANE AND STREET CLOSURE FEE	$312.00
FILMLA NON-REFUNDABLE FILM PERMIT RIDER FEE	$111.00

Total Permit Fee	$1,631.00
Number of Locations	1

NOT A PERMIT

FilmL.A., Inc.
6255 W Sunset Blvd, 12th Floor
Hollywood, CA 90028
t: (213)977-8600 - f: (213)977-8601
www.filmla.com

Summary Information — Location

Location 1 of 1

Permit Number F00159460-B
Production Company WARNER BROS TELEVISION - YOUNG...
Insured Company SUBSIDIARY OF AT&T WARNER BROS...
Production Title YOUNG SHELDON

Location Manager Kei Rowan-Young
Primary Phone Mobile - 310-923-5102
Secondary Phone

Location Address 5501 Morella Ave, Los Angeles, CA, 91607
Location Type Private Residence
Prep Dates 12/16/2019 - 12/16/2019 07:00 - 17:00 1 day
Film Dates 12/17/2019 - 12/17/2019 05:00 - 11:00 1 day
Strike Dates 12/17/2019 - 12/17/2019 11:00 - 17:00
Open or Closed to the Public Closed

Generic Conditions
THE CONSUMPTION OF ALCOHOLIC BEVERAGES AND THE USE OF DRUGS, INCLUDING MARIJUANA, ON LOCATION BY ANY CAST, CREW, OR INVITED GUESTS IS STRICTLY PROHIBITED.
*Certain service and personnel fees required by jurisdictional agencies are not collected by FilmL.A. Any such fees must be paid directly to the appropriate agency, and a separate invoice will be provided to the permittee.
Community Survey Obtained
Equipment staging and vehicles may park on one side of the street only.
Must Maintain 5' Clearance on Sidewalks/Walkways
Must maintain local/emergency access
No cast or crew parking on area streets
Number of uniformed officers listed on the permit is a minimum requirement. Permittee remains responsible for deploying a sufficient number of uniformed officers to provide traffic and crowd control to ensure the safety of the film crew and the public.
Traffic control must be done in accordance w/MUTCD
Traffic Officers Required
Uniformed officers shall have a copy of the film permit in their possession and are required to confirm that all traffic control signage devices are in place.

Please see attached document Morella (closure) & Albers (closure) - Young Sheldon.pdf

Equipment on Location

Type	Quantity
10 Ton Truck	2
5 or 10 ton trucks	2
Cast/Crew vehicles	10
Condors	1
Generator	2
Picture vehicles	5
Portable restrooms	1
Semi Trucks	2
Stakebed Trucks	4
Trailers	2
Vans	6

Personnel on Location

Type	Quantity
Cast	6
Crew	95
Extras	5
Off-Duty/Retired LAPD Officer(s)	2

NOT A PERMIT

FilmL.A., Inc.
6255 W Sunset Blvd, 12th Floor
Hollywood, CA 90028
t: (213)977-8600 - f: (213)977-8601
www.filmla.com

Summary Information — Location

Permit Number F00159460-B
Production Company WARNER BROS TELEVISION - YOUNG...
Insured Company SUBSIDIARY OF AT&T WARNER BROS...
Production Title YOUNG SHELDON

Location Manager Kei Rowan-Young
Primary Phone Mobile - 310-923-5102
Secondary Phone

Filming Activities Camera on sticks; Drive ups & away; Equipment on property; Equipment on sidewalk & street; Equipment on sidewalk, in curb lane & across street; Exterior Dialogue; Handheld equipment; Intermittent pedestrian control; Intermittent traffic control - 2 minutes standard;

Jurisdiction **Political:** Los Angeles City - Council District 02 **Police:** Los Angeles Police Department **Fire:** Los Angeles City

Thomas Guide **Page:** 562 **Grid:** H2

Approvals

FILML.A. CLOSURES	Jennifer Morelos
LOS ANGELES CITY DEPARTMENT OF PUBLIC WORKS	LaMeisha Candler
LOS ANGELES CITY POLICE DEPARTMENT	Gabriel Martinez

Coordinator Note RIDER B RELEASES LOCATION

Parking

Base Camp	Warner Bros Studio	**Crew Parking**	Warner Bros Studio
Location Type : Other Location	Exteriot, Burbank , 91505	Location Type : Other Location	Exteriot, Burbank , 91505

Posting "No Parking" signs B/S MORELLA AVE., ALBERS GOING NORTH 150'
Approximate Footage 301 - 600 **Log Number** 266114
Date(s) 12/16/2019 to 12/16/2019 **Time(s)** 07:00 to 22:00

Posting "No Parking" signs B/S MORELLA AVE., ALBERS GOING NORTH 400'
W/S SIMPSON AVE., 100' NORTH OF ALBERS ST.
W/S SIMPSON AVE., 200' SOUTH OF ALBERS ST.
B/S MORELLA AVE., ALBERS GOING SOUTH 100'
Approximate Footage 1201 - 1500 **Log Number** 266115
Date(s) 12/17/2019 to 12/17/2019 **Time(s)** 00:00 to 00:00

Posting "No Parking" signs B/S ALBERS ST., CARPENTER AVE-SIMPSON AVE.
Approximate Footage 1201 - 1500 **Log Number** 266116
Date(s) 12/16/2019 to 12/17/2019 **Time(s)** 00:00 to 00:00

Posting "No Parking" signs W/S SIMPSON, 100' NORTH OF ALBERS ST.
W/S SIMPSON, 200' SOUTH OF ALBERS ST.
Approximate Footage 301 - 600 **Log Number** 266117
Date(s) 12/16/2019 to 12/16/2019 **Time(s)** 12:00 to 22:00

Posting "No Parking" signs E/S CARPENTER, FROM ALBERS ST. GOING NORTH 100'
Approximate Footage 0 - 300 **Log Number** 266118
Date(s) 12/17/2019 to 12/17/2019 **Time(s)** 00:00 to 00:00

Lane / Full Closure FULL ROAD CLOSURE ALBERS ST., CARPENTER-SIMPSON
FULL ROAD CLOSURE MORELLA AVE., ALBERS ST-BURBANK BLVD.
Approximate Footage 901 - 1200
Date(s) 12/17/2019 to 12/17/2019 **Time(s)** 06:00 to 11:00

NOT A PERMIT

Permit #F00159460-B

R3-1 R3-2 R11-4 R11-2 SC3 M4-10(L) M4-10(R) W20-2 W20-3 R3-1(MOD)

Ⓢ TRAFFIC SIGNAL
● TRAFFIC CONE
TYPE I W/ SIGN
HIGH LEVEL WARNING DEVICE

ALL TRAFFIC CONTROL WILL BE INSTALLED TO MEET OR EXCEED THE LATEST CA-MUTCD MINIMUM REQUIREMENTS

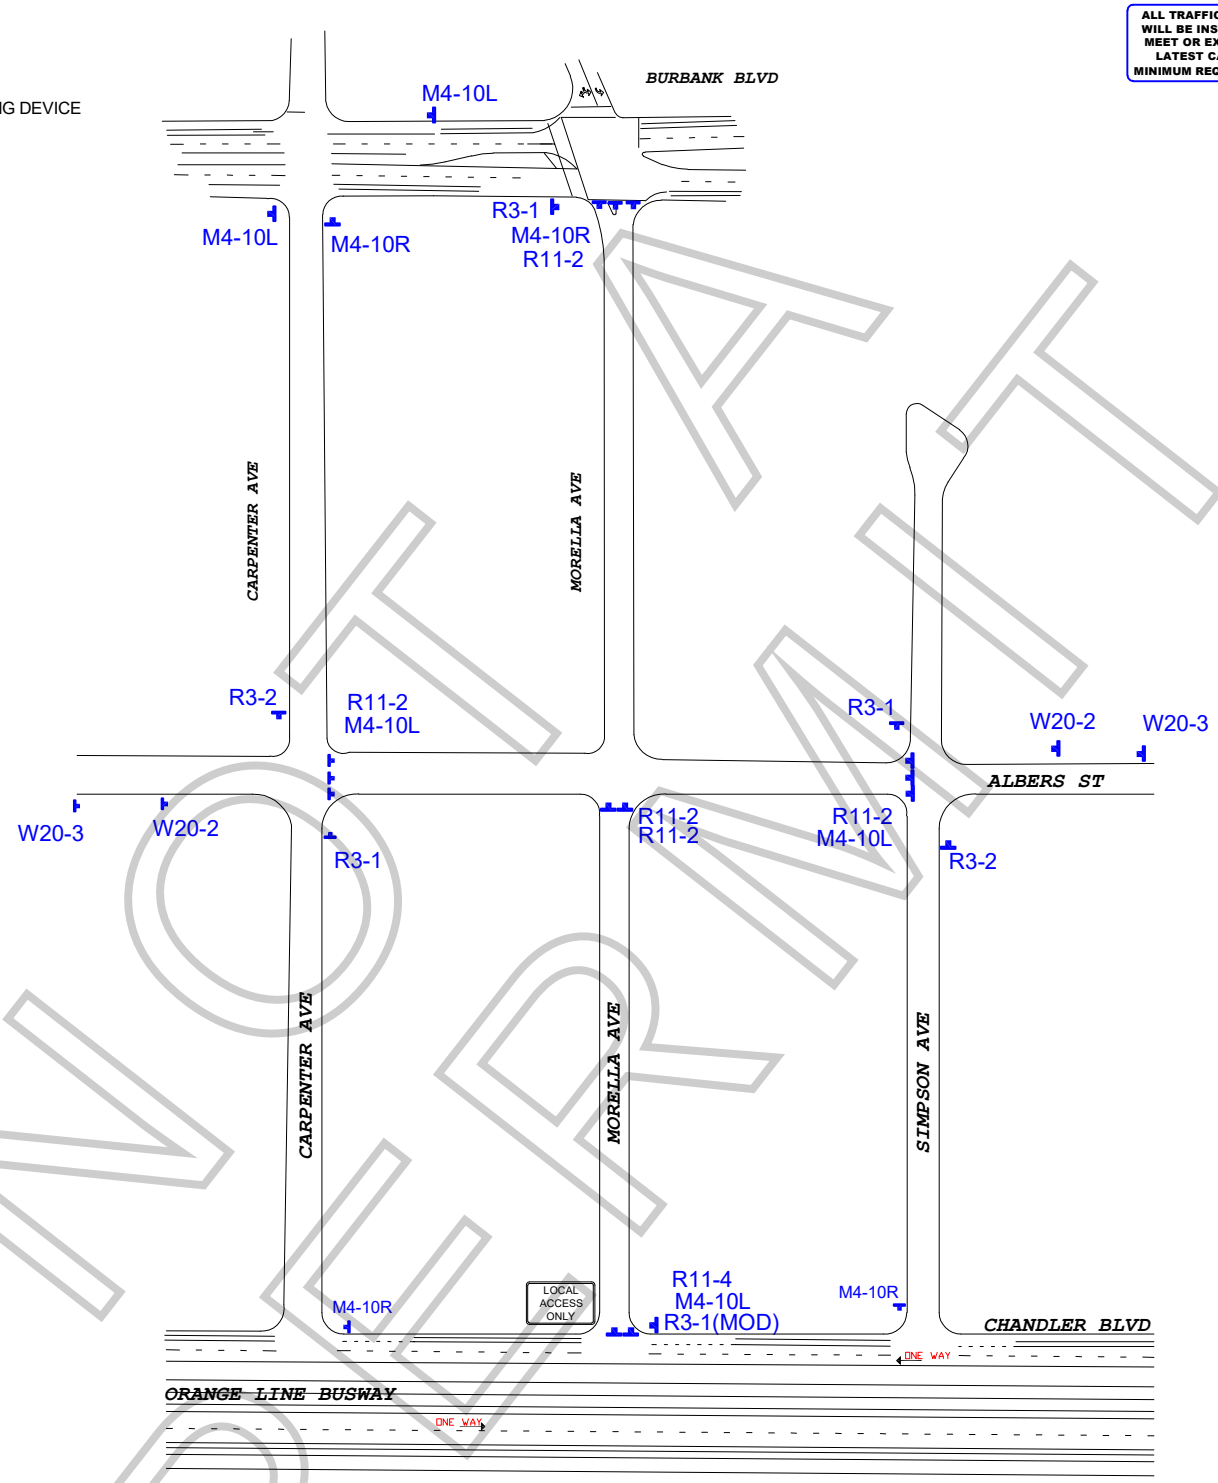

NOT A PERMIT

WORK ZONE TRAFFIC CONTROL PLAN
GENERAL NOTES

1. DATE/TIME: 12-17-19 FROM 06:00 HOURS TO 11:00 HOURS.

2. ALL SIGNING, STRIPING, AND TRAFFIC CONTROL DEVICES SHALL CONFORM TO THE (CURRENT) STATE OF CALIFORNIA DEPARTMENT OF TRANSPORTATION (CALTRANS) STANDARD PLANS AND STANDARD SPECIFICATIONS, CALIFORNIA MUTCD, AND ANY ADDENDUMS THERETO, AND AS SHOWN ON THESE PLANS, SYMBOLS AND ABBREVIATIONS USED ARE SHOWN ON CALTRANS STANDARD PLANS.
3. THERE WILL BE NO INTERFERENCE WITH TRAFFIC SIGNALS OR CROSSWALKS.
4. CONES WILL BE 28" MINIMUM HEIGHT AND HAVE REFLECTORIZED SLEEVES FOR NIGHT WORK.
5. POLICE WILL DIRECT TRAFFIC IF NECESSARY.

TCP FOR: YOUNG SHELDON

LOCATION:
MORELLA CLOSURE FROM ALBERS TO BURBANK
ALBERS CLOSURE FROM CARPENTER TO SIMPSON
LOS ANGELES, CALIFORNIA

CONTACT: KEI ROWAN-YOUNG
PH# 310.923.5102
ZAK KAHN
PH# 310.506.2481

JCL TRAFFIC SERVICES
(213) 622-9775
C31-CA Lic # 805357

DATE	REVISIONS

DRAFTER: EDGAR J. SOTO
SCALE: N.T.S.
FILM LA: MELISSA LEVINE